LH and RH installation

STICK TO WALL TO USE

REMOTE MANIFOLD/ACTUATED VALVE PIPE INSTALLATION TEMPLATE

(Through wall pipework)

DO NOT SCALE DRG WHEN PRINTING
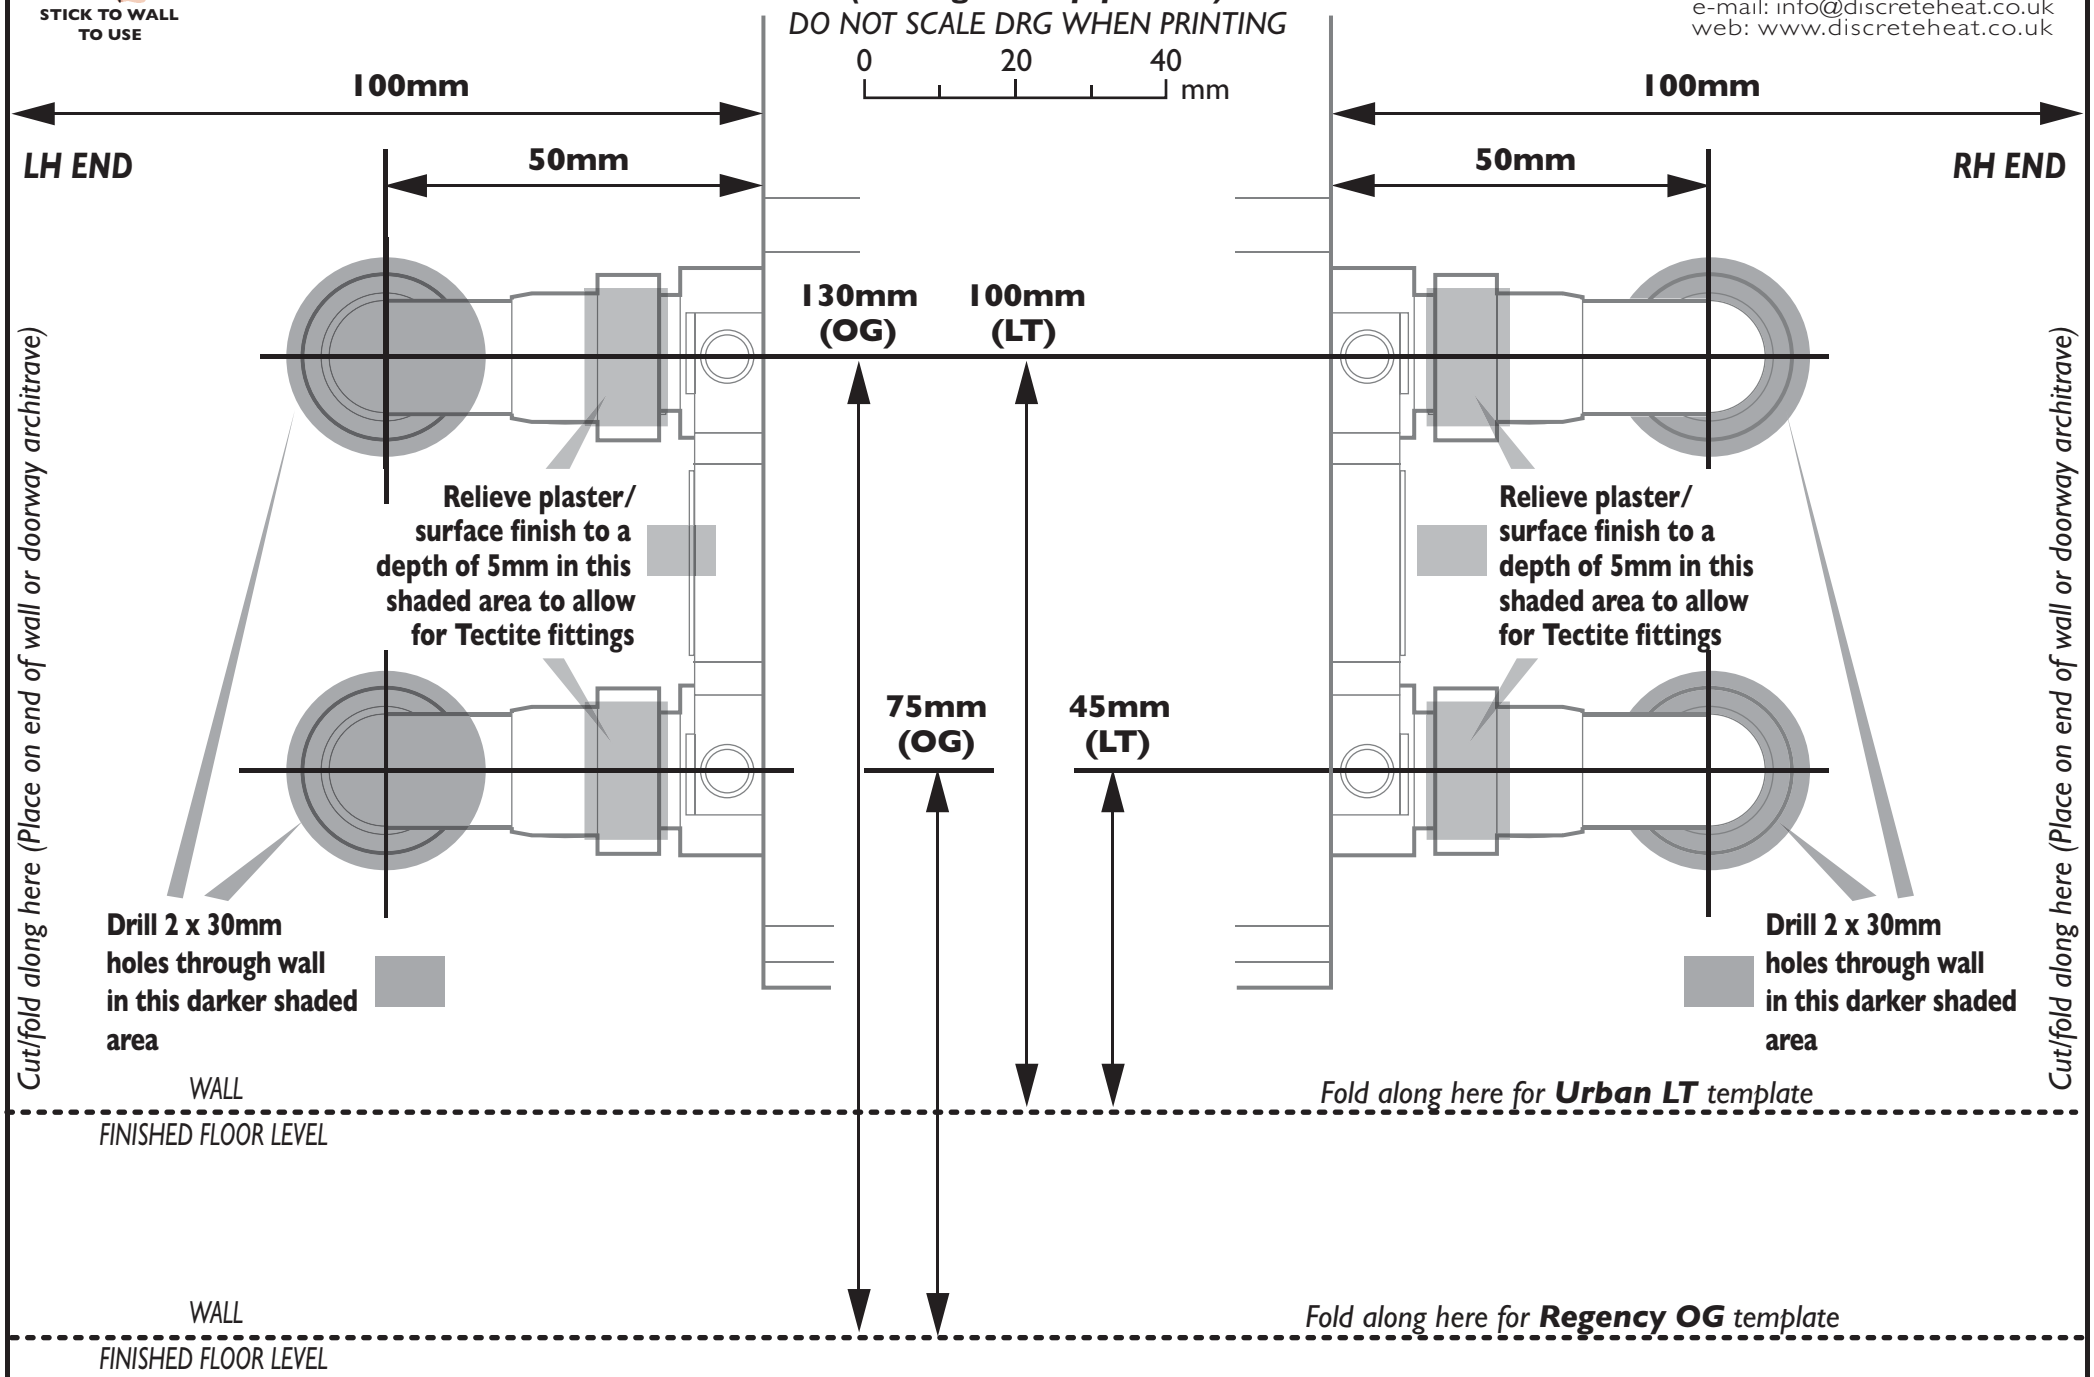
DiscreteHeat company limited
Tel: 0845 1238367 Fax: 01942 892836
e-mail: info@discreteheat.co.uk
web: www.discreteheat.co.uk