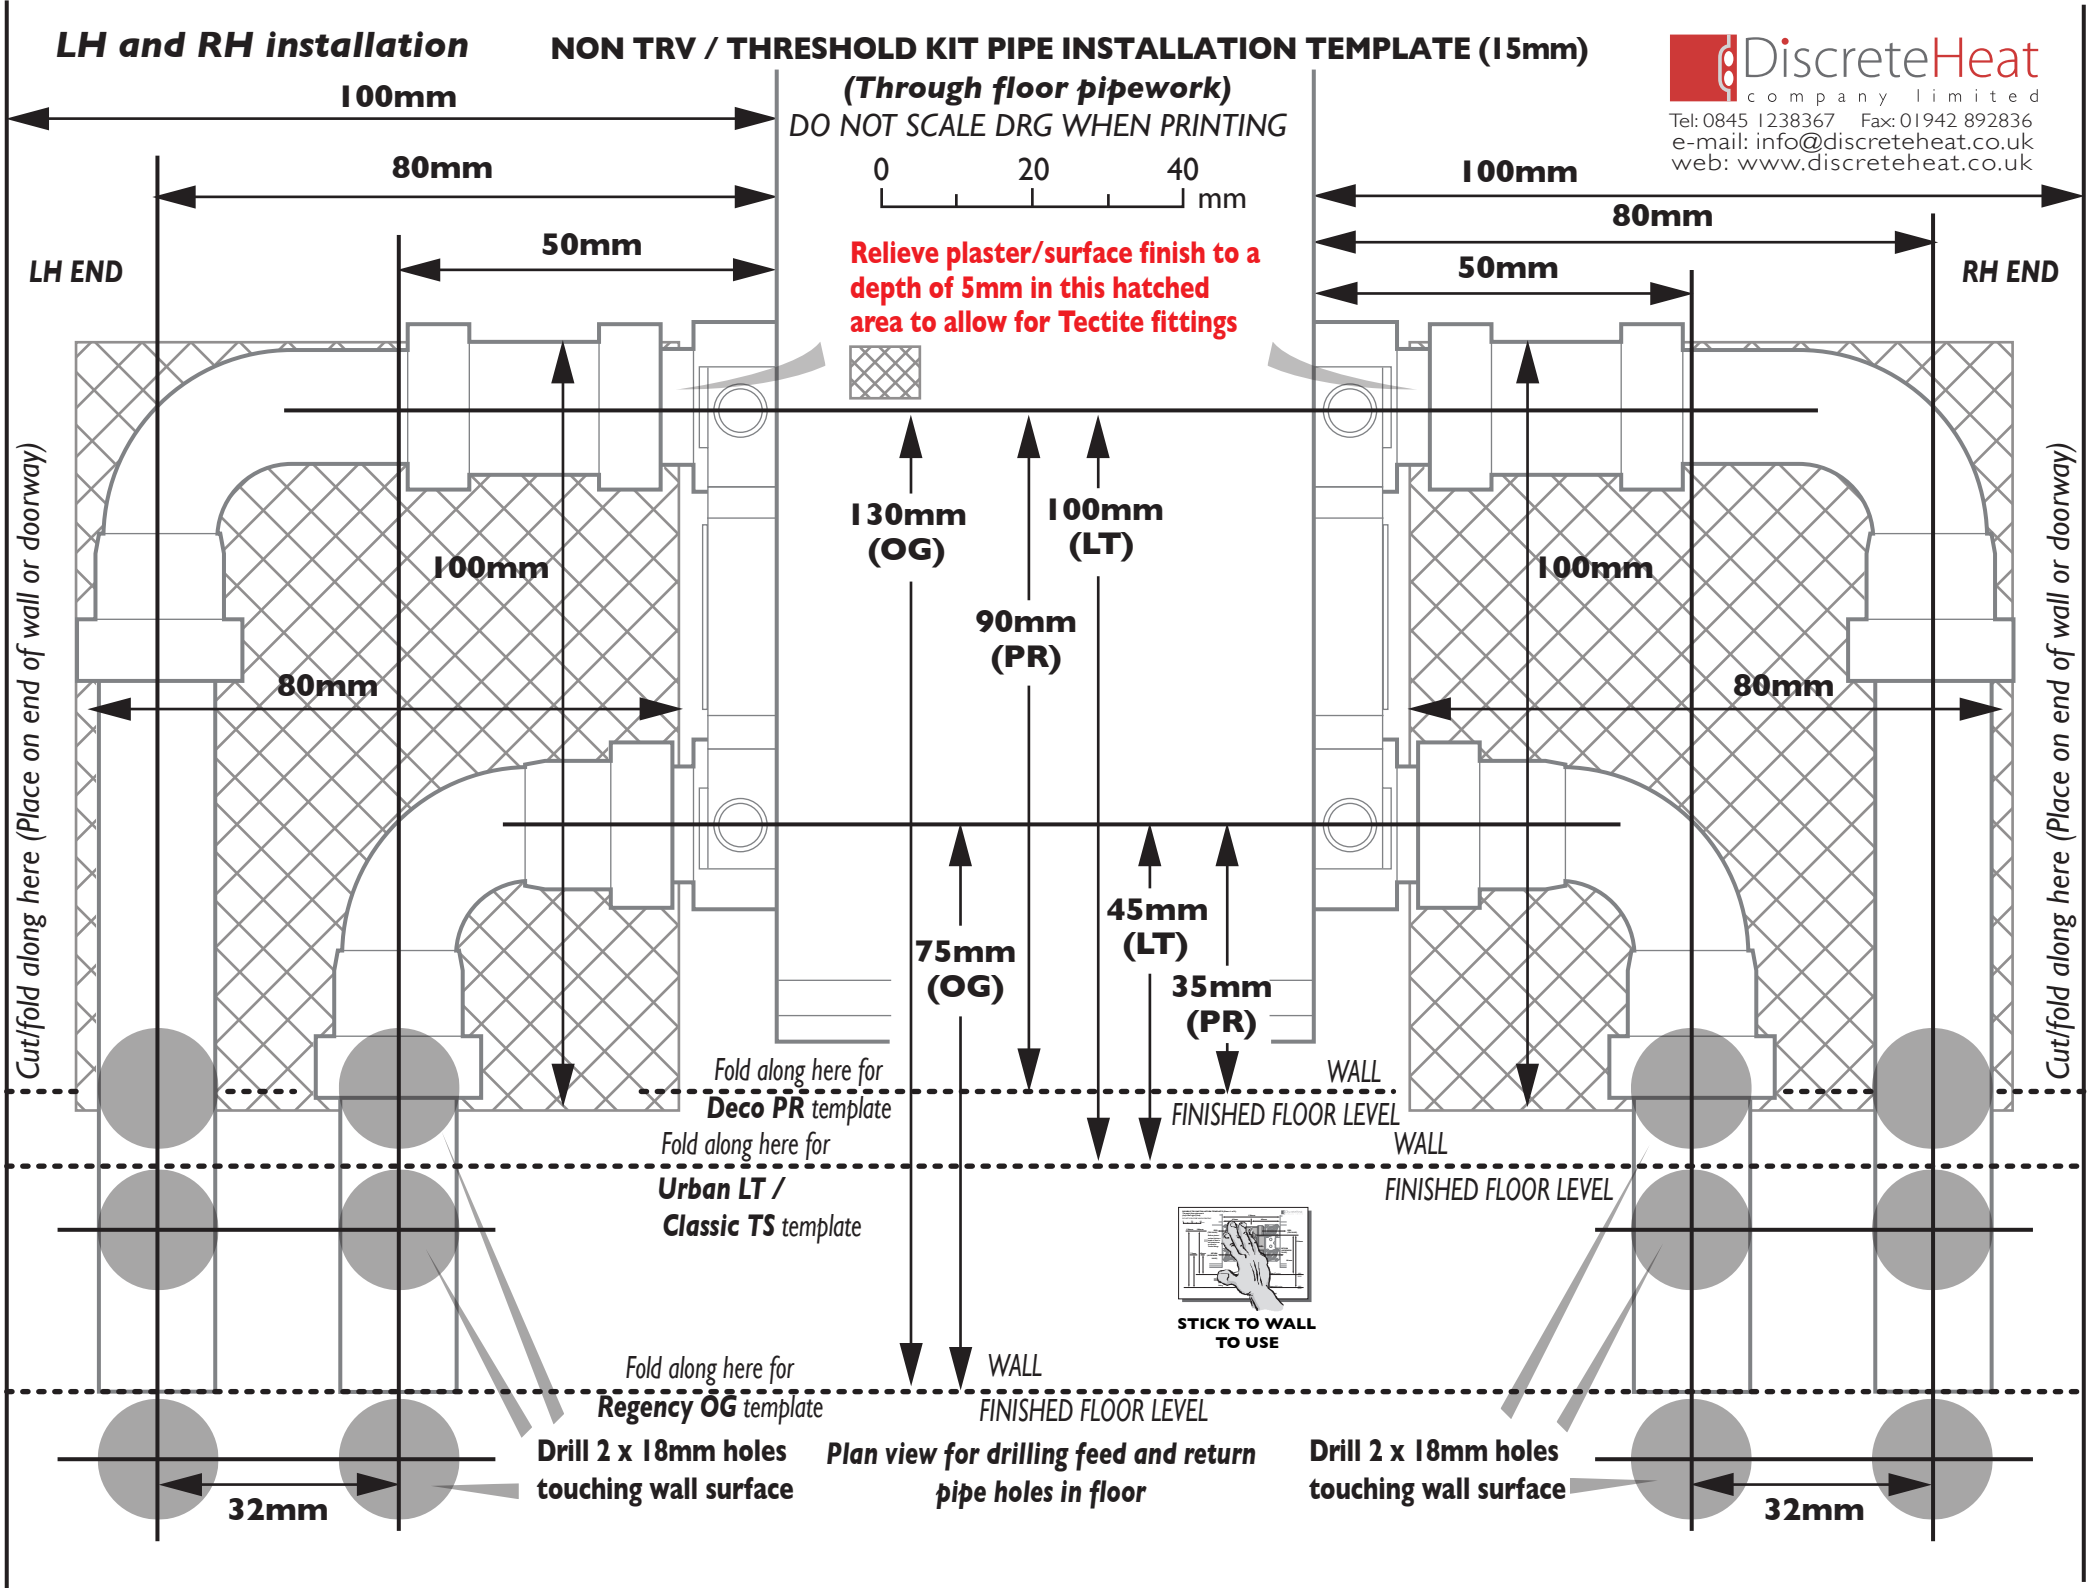
LH and RH installation
NON TRV / THRESHOLD KIT PIPE INSTALLATION TEMPLATE (15mm)
(Through floor pipework)
DO NOT SCALE DRG WHEN PRINTING
0 20 40 mm
DiscreteHeat
company limited
Tel: 0845 1238367 Fax: 01942 892836
e-mail: info@discreteheat.co.uk
web: www.discreteheat.co.uk
100mm
80mm
50mm
LH END
RH END
Relieve plaster/surface finish to a depth of 5mm in this hatched area to allow for Tectite fittings
130mm (OG)
100mm (LT)
90mm (PR)
75mm (OG)
45mm (LT)
35mm (PR)
Cut/fold along here (Place on end of wall or doorway)
Fold along here for Deco PR template
WALL
FINISHED FLOOR LEVEL
Fold along here for Urban LT / Classic TS template
STICK TO WALL TO USE
Fold along here for Regency OG template
Drill 2 x 18mm holes touching wall surface
Plan view for drilling feed and return pipe holes in floor
32mm